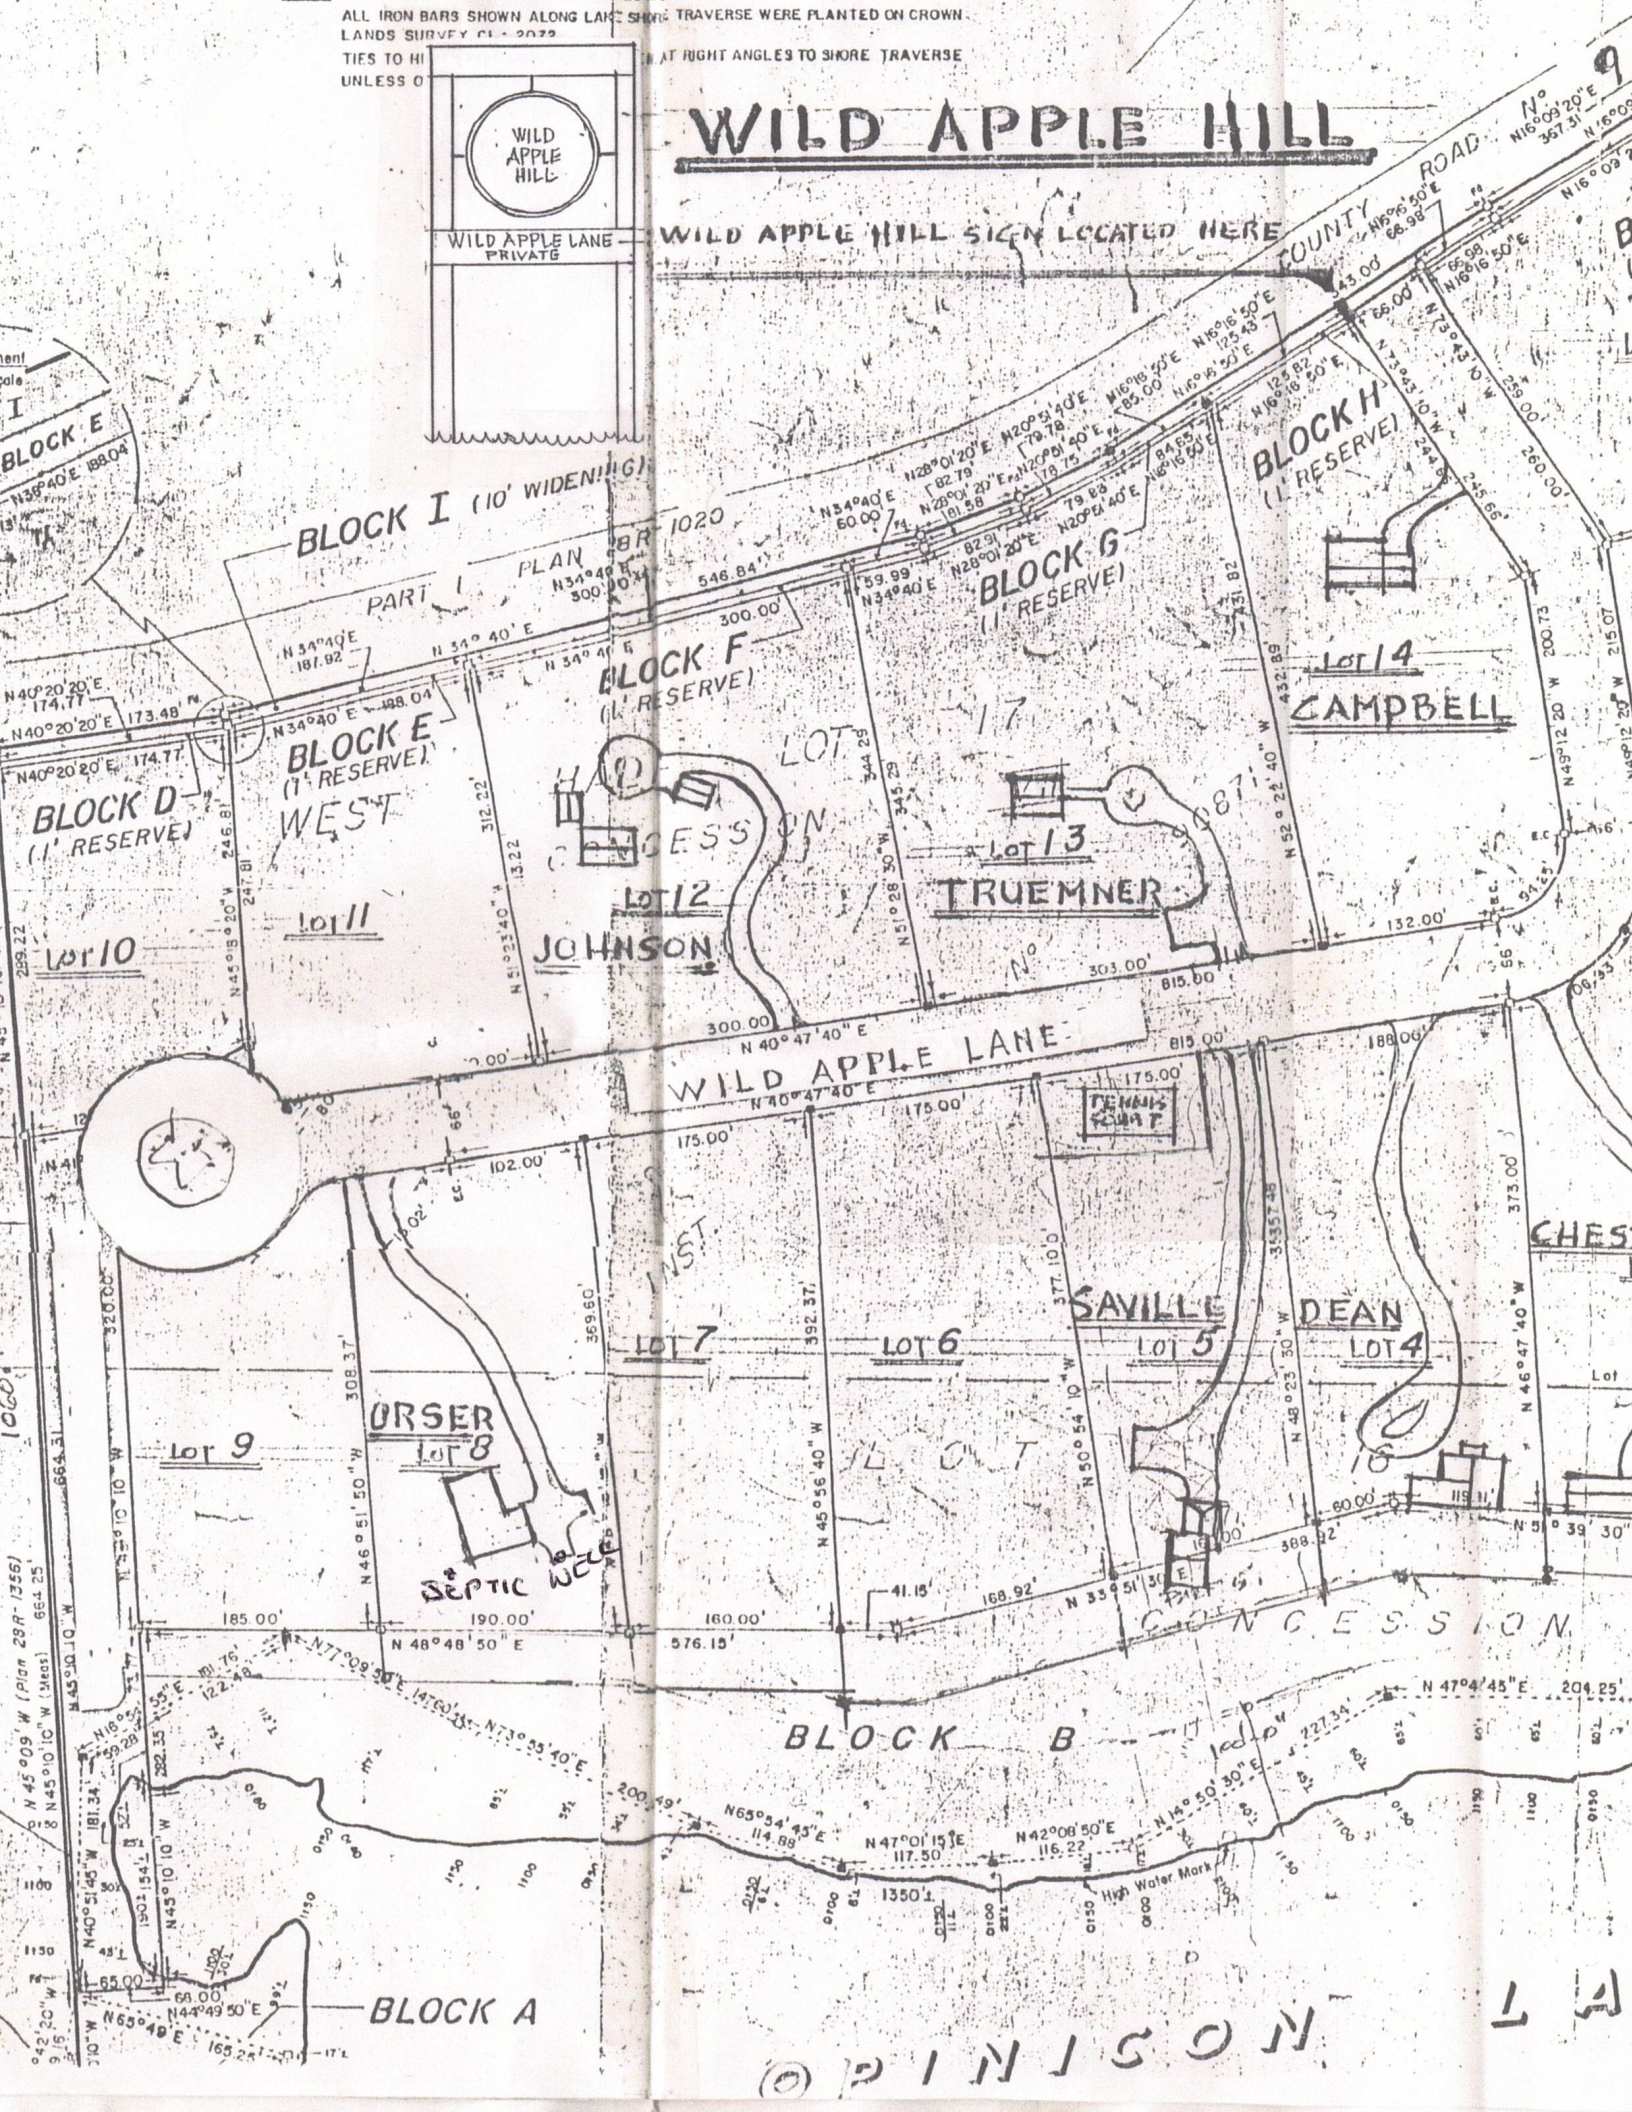

ALL IRON BARS SHOWN ALONG LAKE SHORE TRAVERSE WERE PLANTED ON CROWN
LANDS SURVEY CL - 2072
TIES TO HI
UNLESS O
AT RIGHT ANGLES TO SHORE TRAVERSE
WILD APPLE HILL
WILD APPLE LANE PRIVATE
WILD APPLE HILL
WILD APPLE HILL SIGN LOCATED HERE
COUNTY ROAD No 9
BLOCK I (10' WIDENING)
PART 1 PLAN 28R-1020
BLOCK E
BLOCK D (1' RESERVE)
BLOCK E (1' RESERVE)
BLOCK F (1' RESERVE)
BLOCK G (1' RESERVE)
BLOCK H (1' RESERVE)
LOT 14 CAMPBELL
LOT 13 TRUEMNER
LOT 12 JOHNSON
LOT 11
LOT 10
WEST
LOT 17
WILD APPLE LANE
TENNIS COURT
SAVILLE
DEAN
LOT 7
LOT 6
LOT 5
LOT 4
LOT 9
ORSER
LOT 8
SEPTIC WELL
LOT 16
CONCESSION
BLOCK B
BLOCK A
High Water Mark
OPINICON LA