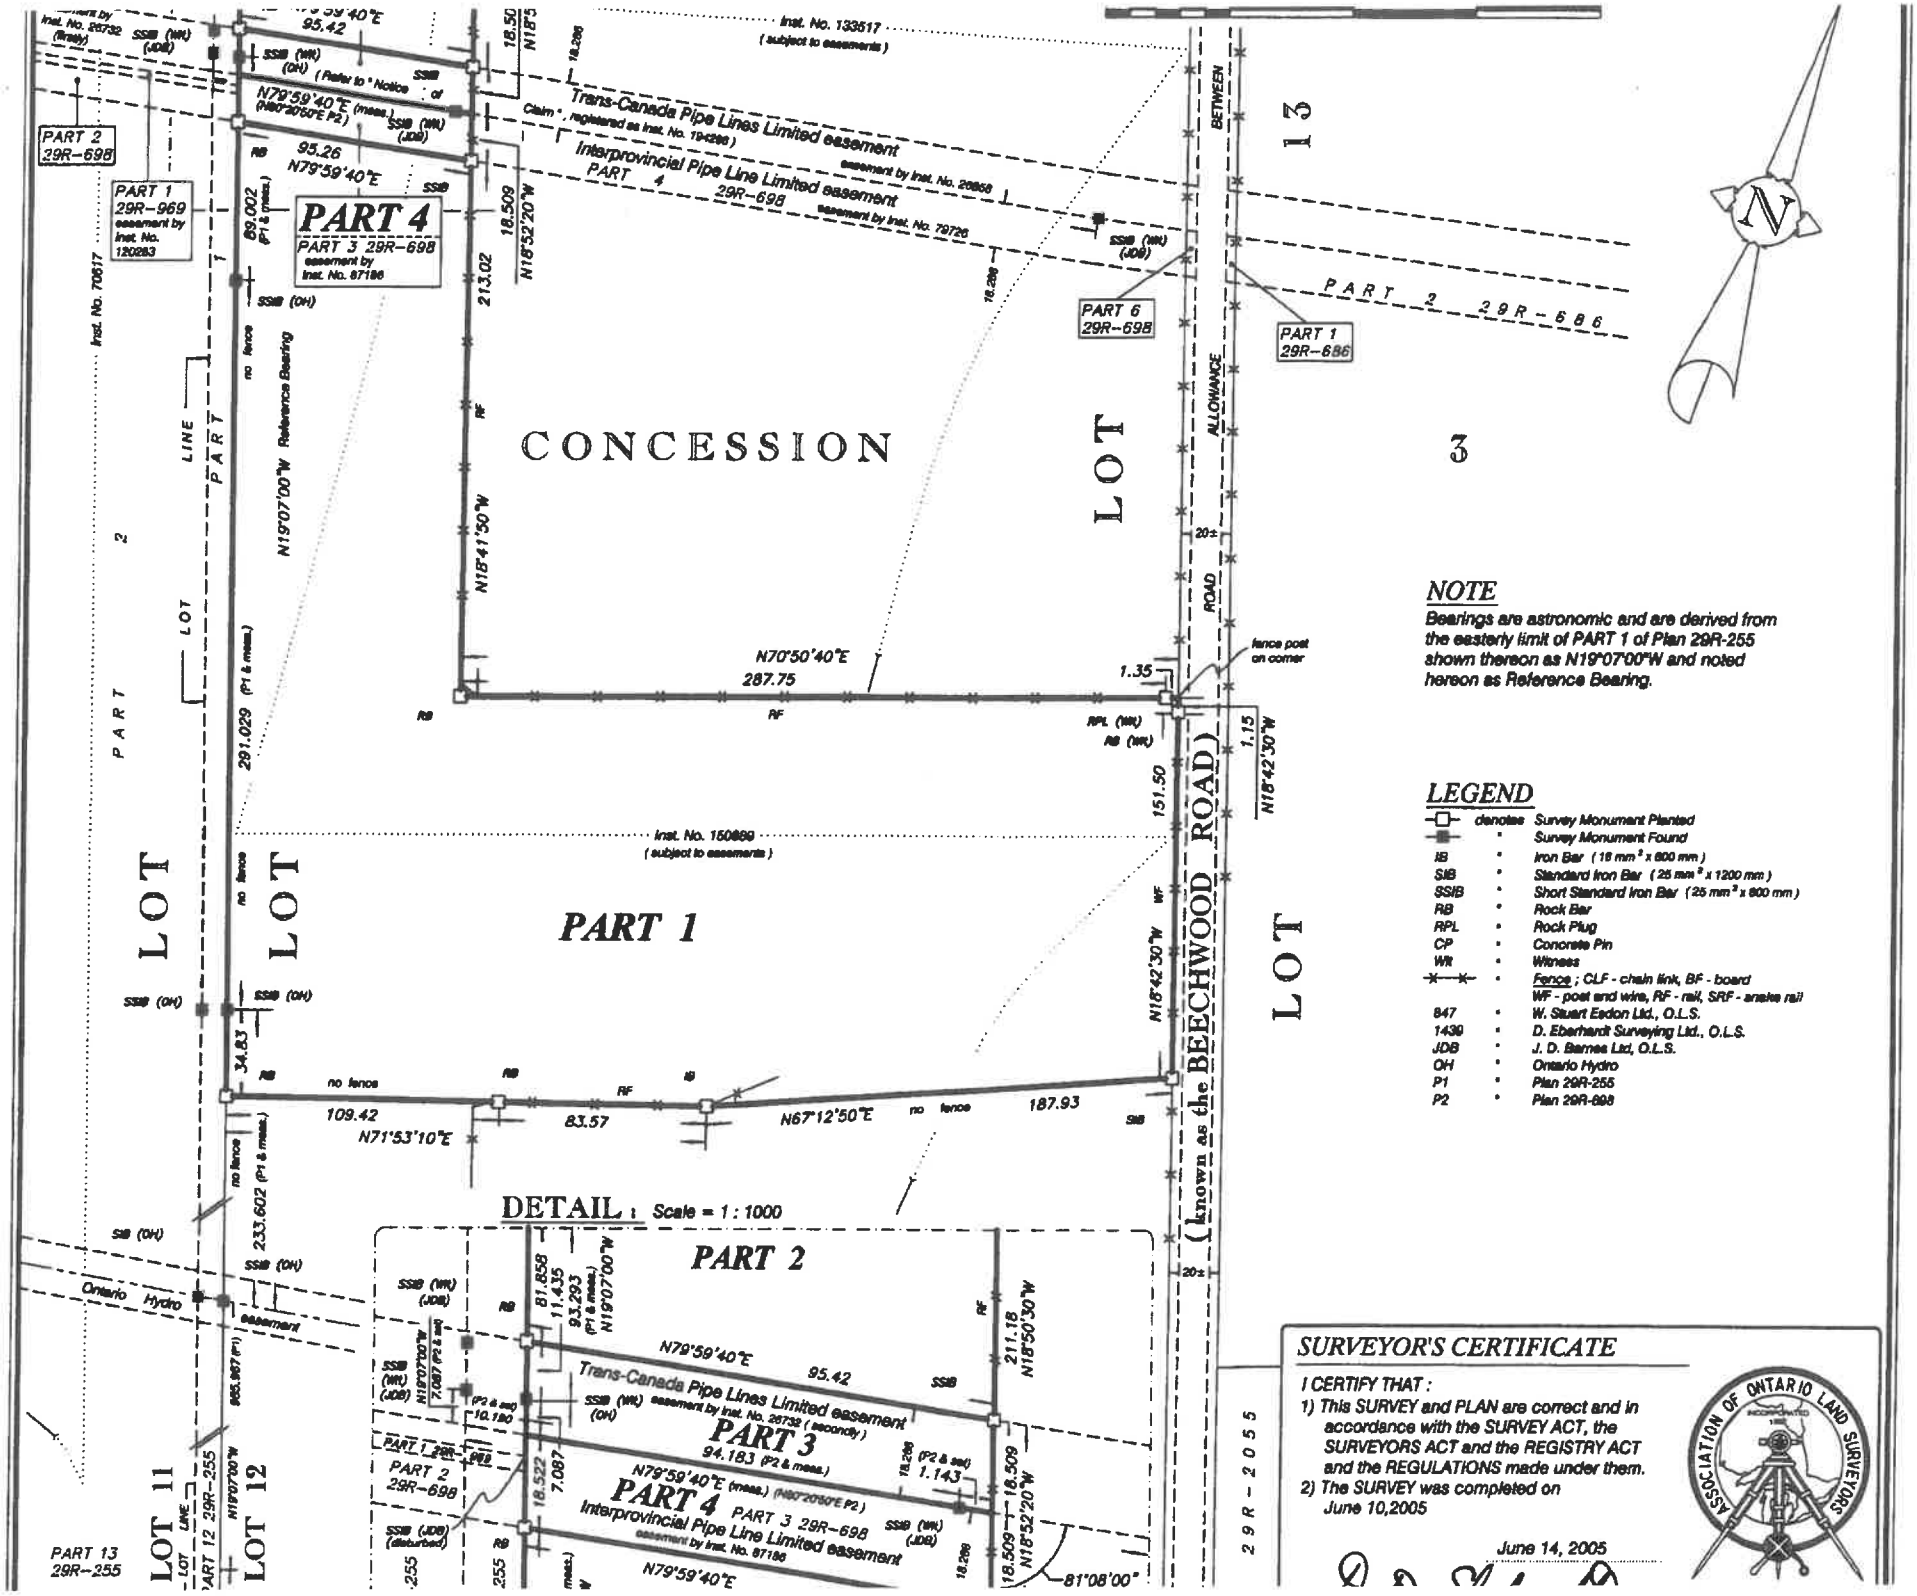
CONCESSION
LOT 3
LOT 2
LOT 1
LOT 11
LOT 12
LOT 13
PART 1
PART 2
PART 3
PART 4
(known as the BEECHWOOD ROAD)
BETWEEN
ALLOWANCE
ROAD
PART LINE
Trans-Canada Pipe Lines Limited easement
Interprovincial Pipe Line Limited easement
Ontario Hydro easement
Inst. No. 133517 (subject to easements)
Inst. No. 150899 (subject to easements)
Inst. No. 70617
PART 2 29R-698
PART 1 29R-969
PART 3 29R-698
PART 6 29R-698
PART 1 29R-686
PART 2 29R-686
PART 13 29R-255
29R-2055
N19°07'00"W Reference Bearing
N79°59'40"E
N18°52'20"W
N18°41'50"W
N70°50'40"E
N18°42'30"W
N67°12'50"E
N71°53'10"E
N18°50'30"W
N19°07'00"W
81°08'00"
DETAIL : Scale = 1 : 1000
NOTE
Bearings are astronomic and are derived from the easterly limit of PART 1 of Plan 29R-255 shown thereon as N19°07'00"W and noted hereon as Reference Bearing.
LEGEND
denotes Survey Monument Planted
Survey Monument Found
IB Iron Bar (18 mm ø x 600 mm)
SIB Standard Iron Bar (25 mm ø x 1200 mm)
SSIB Short Standard Iron Bar (25 mm ø x 600 mm)
RB Rock Bar
RPL Rock Plug
CP Concrete Pin
Wit Witness
Fence ; CLF - chain link, BF - board
WF - post and wire, RF - rail, SRF - snake rail
847 W. Stuart Eedon Ltd., O.L.S.
1439 D. Eberhardt Surveying Ltd., O.L.S.
JDB J. D. Barnes Ltd, O.L.S.
OH Ontario Hydro
P1 Plan 29R-255
P2 Plan 29R-698
SURVEYOR'S CERTIFICATE
I CERTIFY THAT :
1) This SURVEY and PLAN are correct and in accordance with the SURVEY ACT, the SURVEYORS ACT and the REGISTRY ACT and the REGULATIONS made under them.
2) The SURVEY was completed on June 10,2005
June 14, 2005
ASSOCIATION OF ONTARIO LAND SURVEYORS