
ADOLPHUS REACH

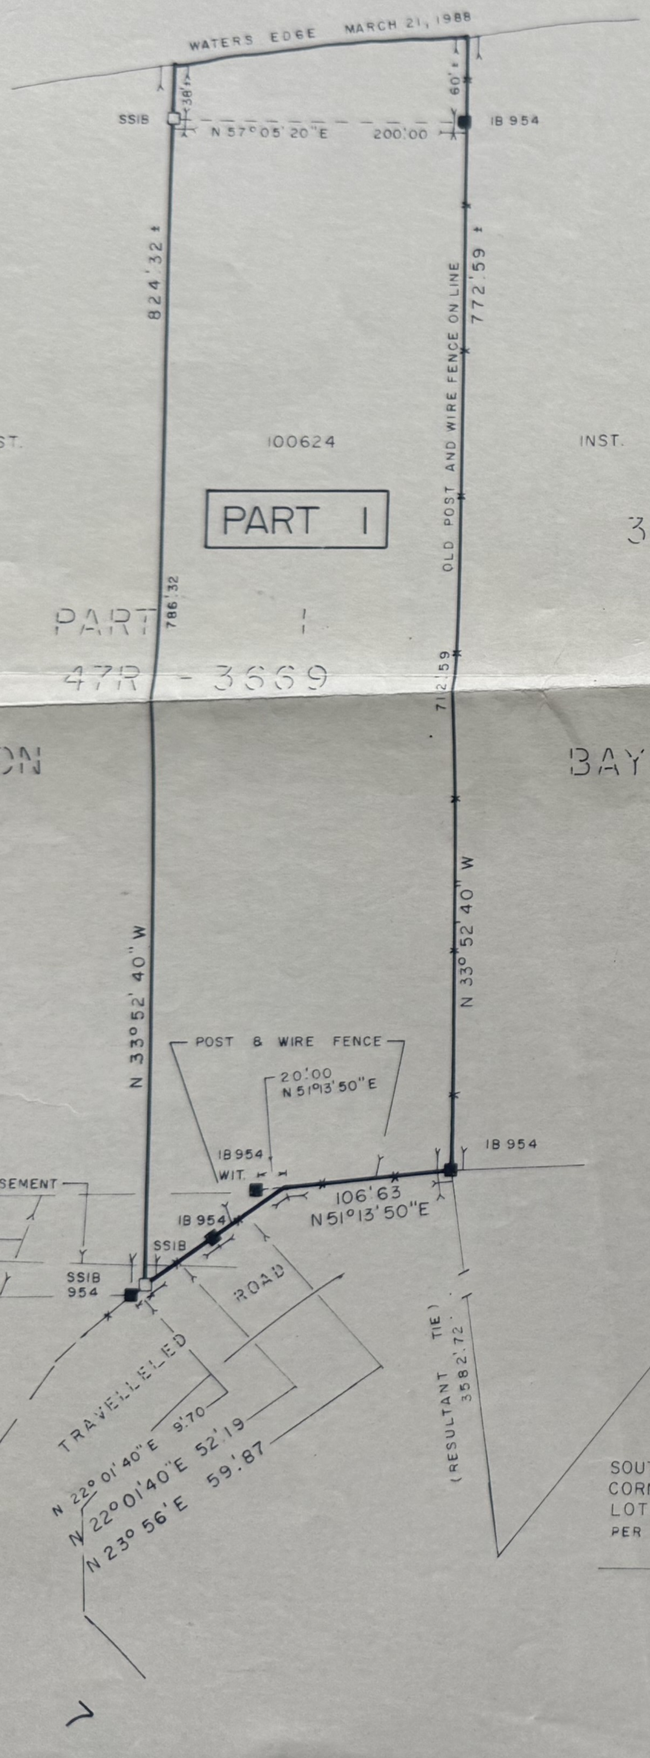

I REQUIRE THIS PLAN TO BE DEPOSITED UNDER THE REGISTRY ACT.

DATE MARCH 24, 1988

R. Douglas Boyce

R. DOUGLAS BOYCE

PLAN 47R-3948

RECEIVED AND DEPOSITED

DATE 28 Mar. 1988

J. Dorval, Acting

LAND REGISTRAR

FOR THE REGISTRY DIVISION OF PRINCE EDWARD (47).

SCHEDULE

PART	LOT	CONCESSION	INSTRUMENT	AREA
1	31	BAYSIDE	100624	3.60 ACRES

PLAN SHOWING SURVEY OF PART OF LOT 31 CONCESSION BAYSIDE TOWNSHIP OF NORTH MARYSBURGH COUNTY OF PRINCE EDWARD

SCALE: 1 INCH = 100 FEET

R. DOUGLAS BOYCE O.L.S.

1988

NOTE

BEARINGS ARE ASTRONOMIC, AND ARE REFERRED TO THE EASTERLY LIMIT OF PART 1, AS SHOWN ON PLAN 47R-3669, HAVING A BEARING OF N 33°52'40" W.

LEGEND

□	DENOTES SURVEY MONUMENT PLANTED
■	DENOTES SURVEY MONUMENT FOUND
SIB	DENOTES STANDARD IRON BAR
SSIB	DENOTES SHORT STANDARD IRON BAR
IB	DENOTES IRON BAR
INST.	DENOTES INSTRUMENT
WIT.	DENOTES WITNESS
×-×-×	DENOTES FENCE

SURVEYOR'S CERTIFICATE

I CERTIFY THAT:

1. THIS SURVEY AND PLAN ARE CORRECT AND IN ACCORDANCE WITH THE SURVEYS ACT AND THE REGISTRY ACT AND THE REGULATIONS MADE THEREUNDER.
2. THE SURVEY WAS COMPLETED ON MARCH 21, 1988.

DATE MARCH 24, 1988

R. Douglas Boyce


R DOUGLAS BOYCE
ONTARIO LAND SURVEYOR

CAUTION THIS PLAN IS NOT A PLAN OF SUBDIVISION WITHIN THE MEANING OF THE PLANNING ACT.

R. DOUGLAS BOYCE
ONTARIO LAND SURVEYOR
354 PINNACLE STREET, BELLEVILLE, ONTARIO K8N 3B4
966 1593

88-655

ADOLPHUS REACH

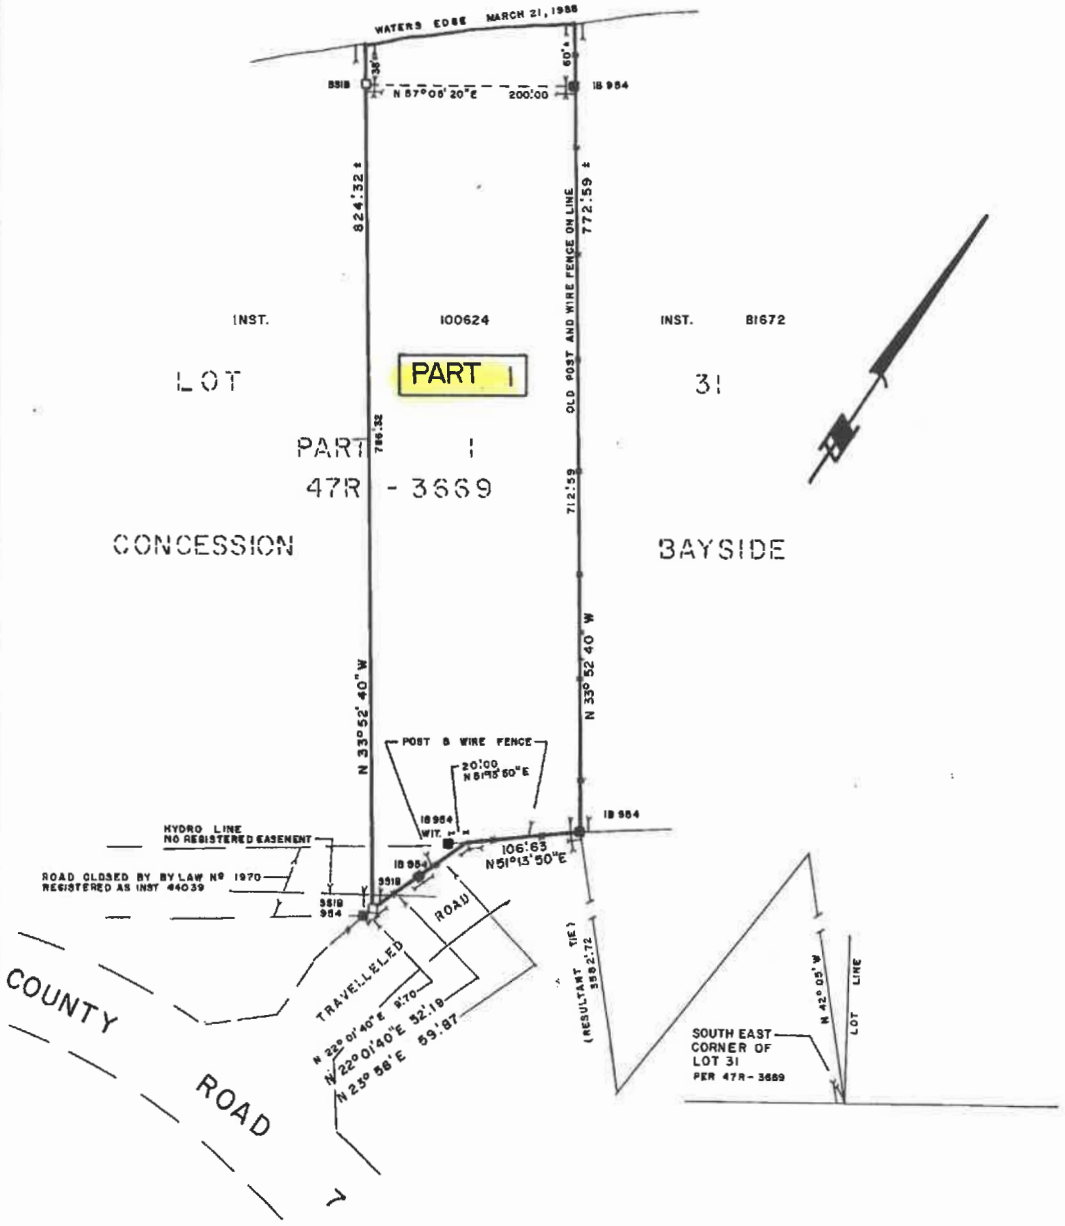

I REQUIRE THIS PLAN TO BE DEPOSITED UNDER THE REGISTRY ACT.

DATE MARCH 24, 1988

R. Douglas Boyce

R. DOUGLAS BOYCE

PLAN 47R-3948

RECEIVED AND DEPOSITED

DATE 28 Mar./1988

S. Dorval, Acting

LAND REGISTRAR FOR THE REGISTRY DIVISION OF PRINCE EDWARD (47).

SCHEDULE

PART	LOT	CONCESSION	INSTRUMENT	AREA
1	31	BAYSIDE	100624	3.60 ACRES

PLAN SHOWING SURVEY OF PART OF LOT 31 CONCESSION BAYSIDE TOWNSHIP OF NORTH MARYSBURGH COUNTY OF PRINCE EDWARD

SCALE: 1 INCH = 100 FEET

R. DOUGLAS BOYCE O.L.S.

1988

NOTE

BEARINGS ARE ASTRONOMIC, AND ARE REFERRED TO THE EASTERLY LIMIT OF PART 1 AS SHOWN ON PLAN 47R-3669, HAVING A BEARING OF N 33°52'40" W.

LEGEND

□	DENOTES SURVEY MONUMENT PLANTED
■	DENOTES SURVEY MONUMENT FOUND
SIB	DENOTES STANDARD IRON BAR
SSIB	DENOTES SHORT STANDARD IRON BAR
IB	DENOTES IRON BAR
INST.	DENOTES INSTRUMENT
WIT.	DENOTES WITNESS
-x-x-	DENOTES FENCE

SURVEYOR'S CERTIFICATE

I CERTIFY THAT:

1. THIS SURVEY AND PLAN ARE CORRECT AND IN ACCORDANCE WITH THE SURVEYS ACT AND THE REGISTRY ACT AND THE REGULATIONS MADE THEREUNDER.
2. THE SURVEY WAS COMPLETED ON MARCH 21, 1988.

DATE MARCH 24, 1988

R. Douglas Boyce

R DOUGLAS BOYCE
ONTARIO LAND SURVEYOR

CAUTION THIS PLAN IS NOT A PLAN OF SUBDIVISION WITHIN THE MEANING OF THE PLANNING ACT.

R. DOUGLAS BOYCE
ONTARIO LAND SURVEYOR
354 PINNACLE STREET, BELLEVILLE, ONTARIO K8N 3B4
966 1593

88-655